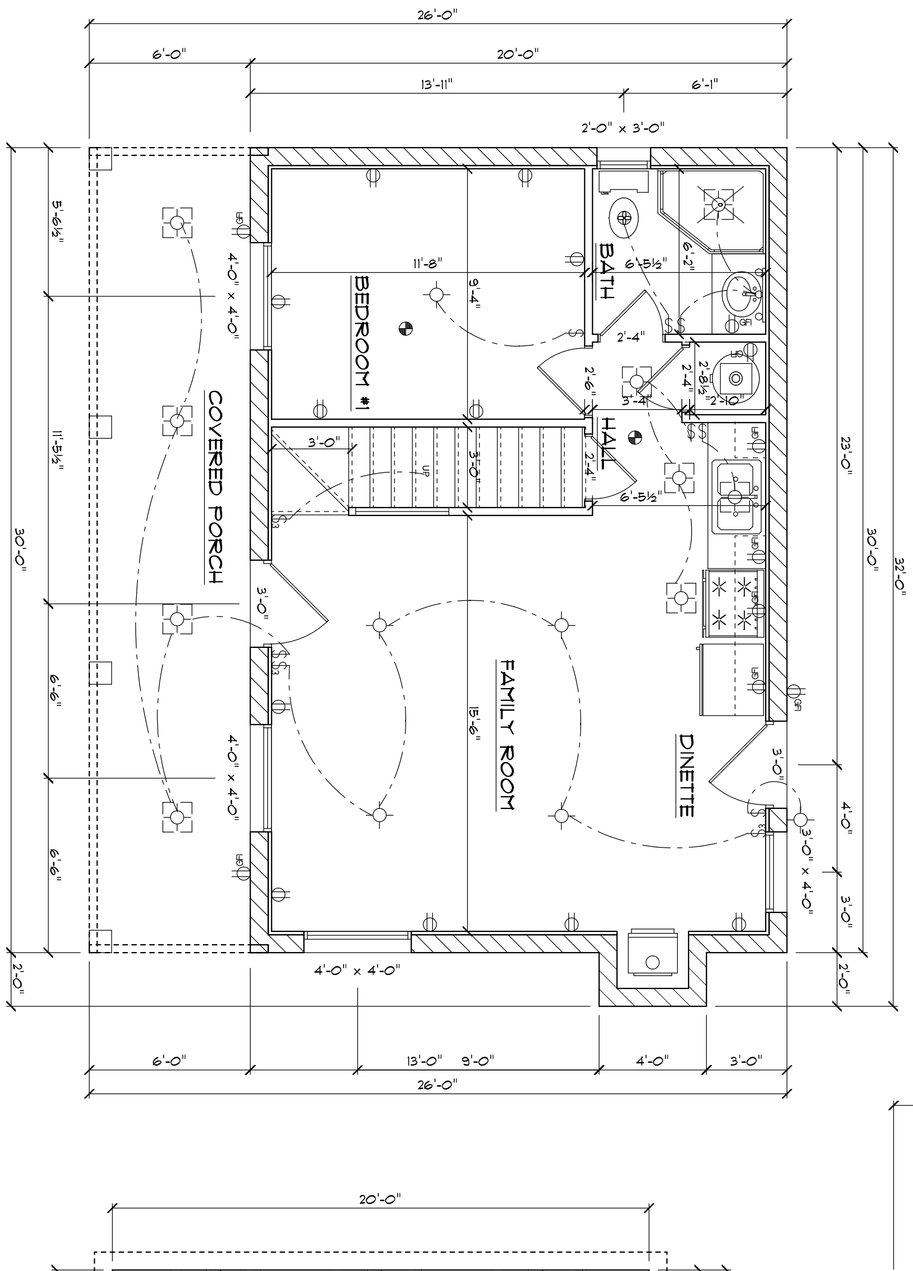

MAIN FLOOR LAYOUT
SCALE: 1/4" = 1'-0"

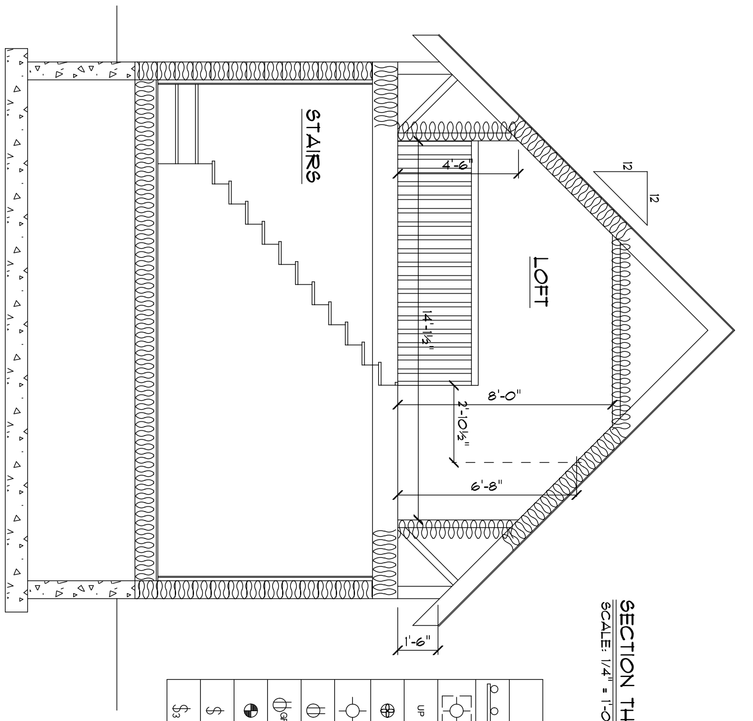

SECTION THROUGH
SCALE: 1/4" = 1'-0"

Electrical	
VANITY SMALL	
CAN LIGHT	UP
fan	
light	
outlet	
outlet gfi	GFI
smoke detector	
switch	$
switch 3 way	$3

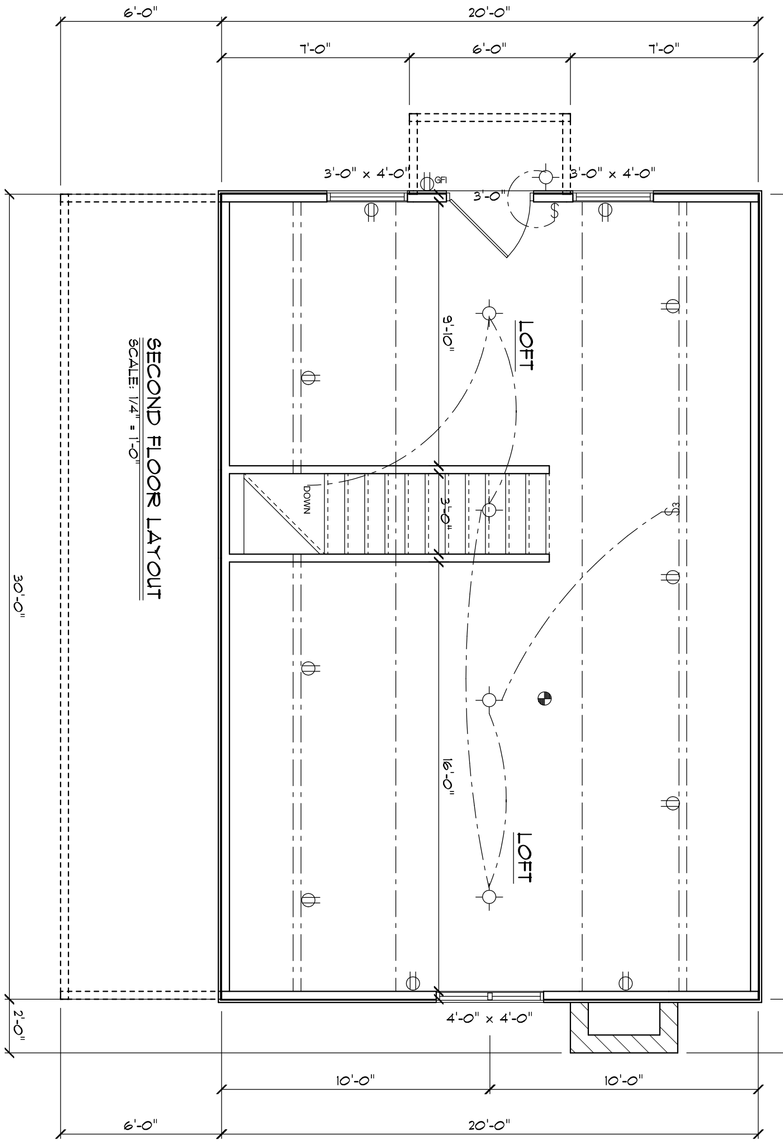

SECOND FLOOR LAYOUT
SCALE: 1/4" = 1'-0"

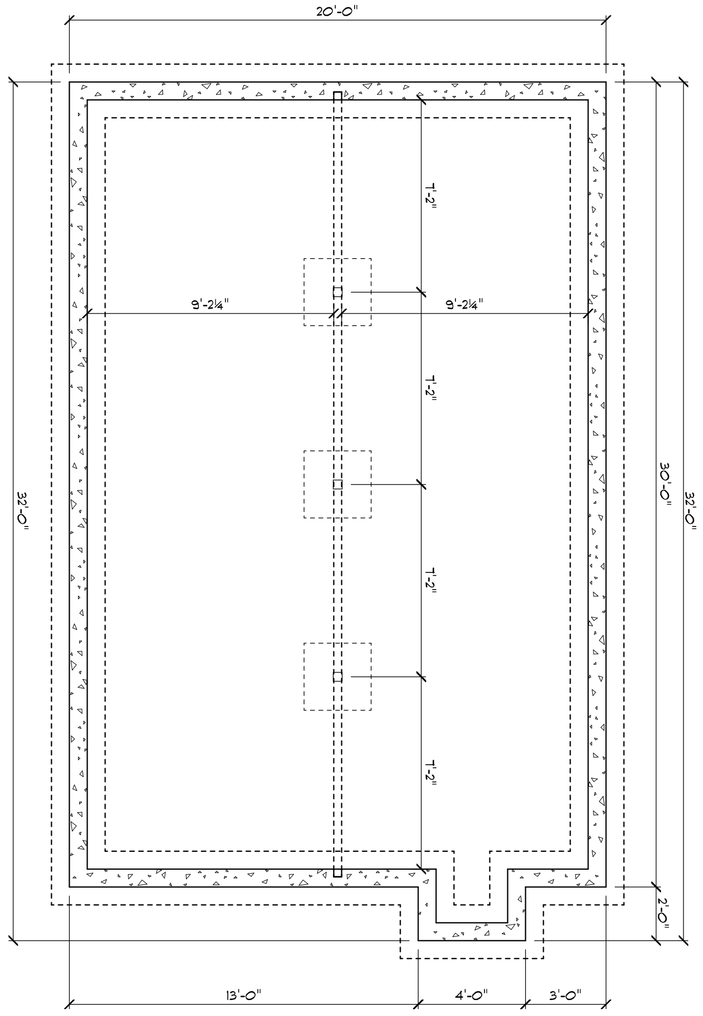

FOUNDATION LAYOUT
SCALE: 1/4" = 1'-0"

cabinsandsheds

SCALE 1/4" = 1'-0"	APPROVED	DRAWN BY
DATE July 31, 2008		REVISED
DRAWING NUMBER SHEET 2	PLAN NAME: CABIN 3	

FLOOR PLAN, FOUNDATION, ELEC

SINGLE USE FOR:

www.cabinsandsheds.com

These plans are the exclusive property of www.cabinsandsheds.com and are available for use, resell, reuse, ownership rights and modification through a special offer by cabinsandsheds.com to those who purchase plans as a collections from cabinsandsheds.com. All other reproduction and/or use is prohibited

IT IS THE RESPONSIBILITY OF THE PURCHASER/BUILDER OF THIS PLAN TO INSURE THAT ALL LOCAL BUILDING CODES AND REQUIREMENTS ARE MET. (STRUCTURAL, SEISMIC, SNOW, WIND, HVAC, ELECTRICAL ETC.)